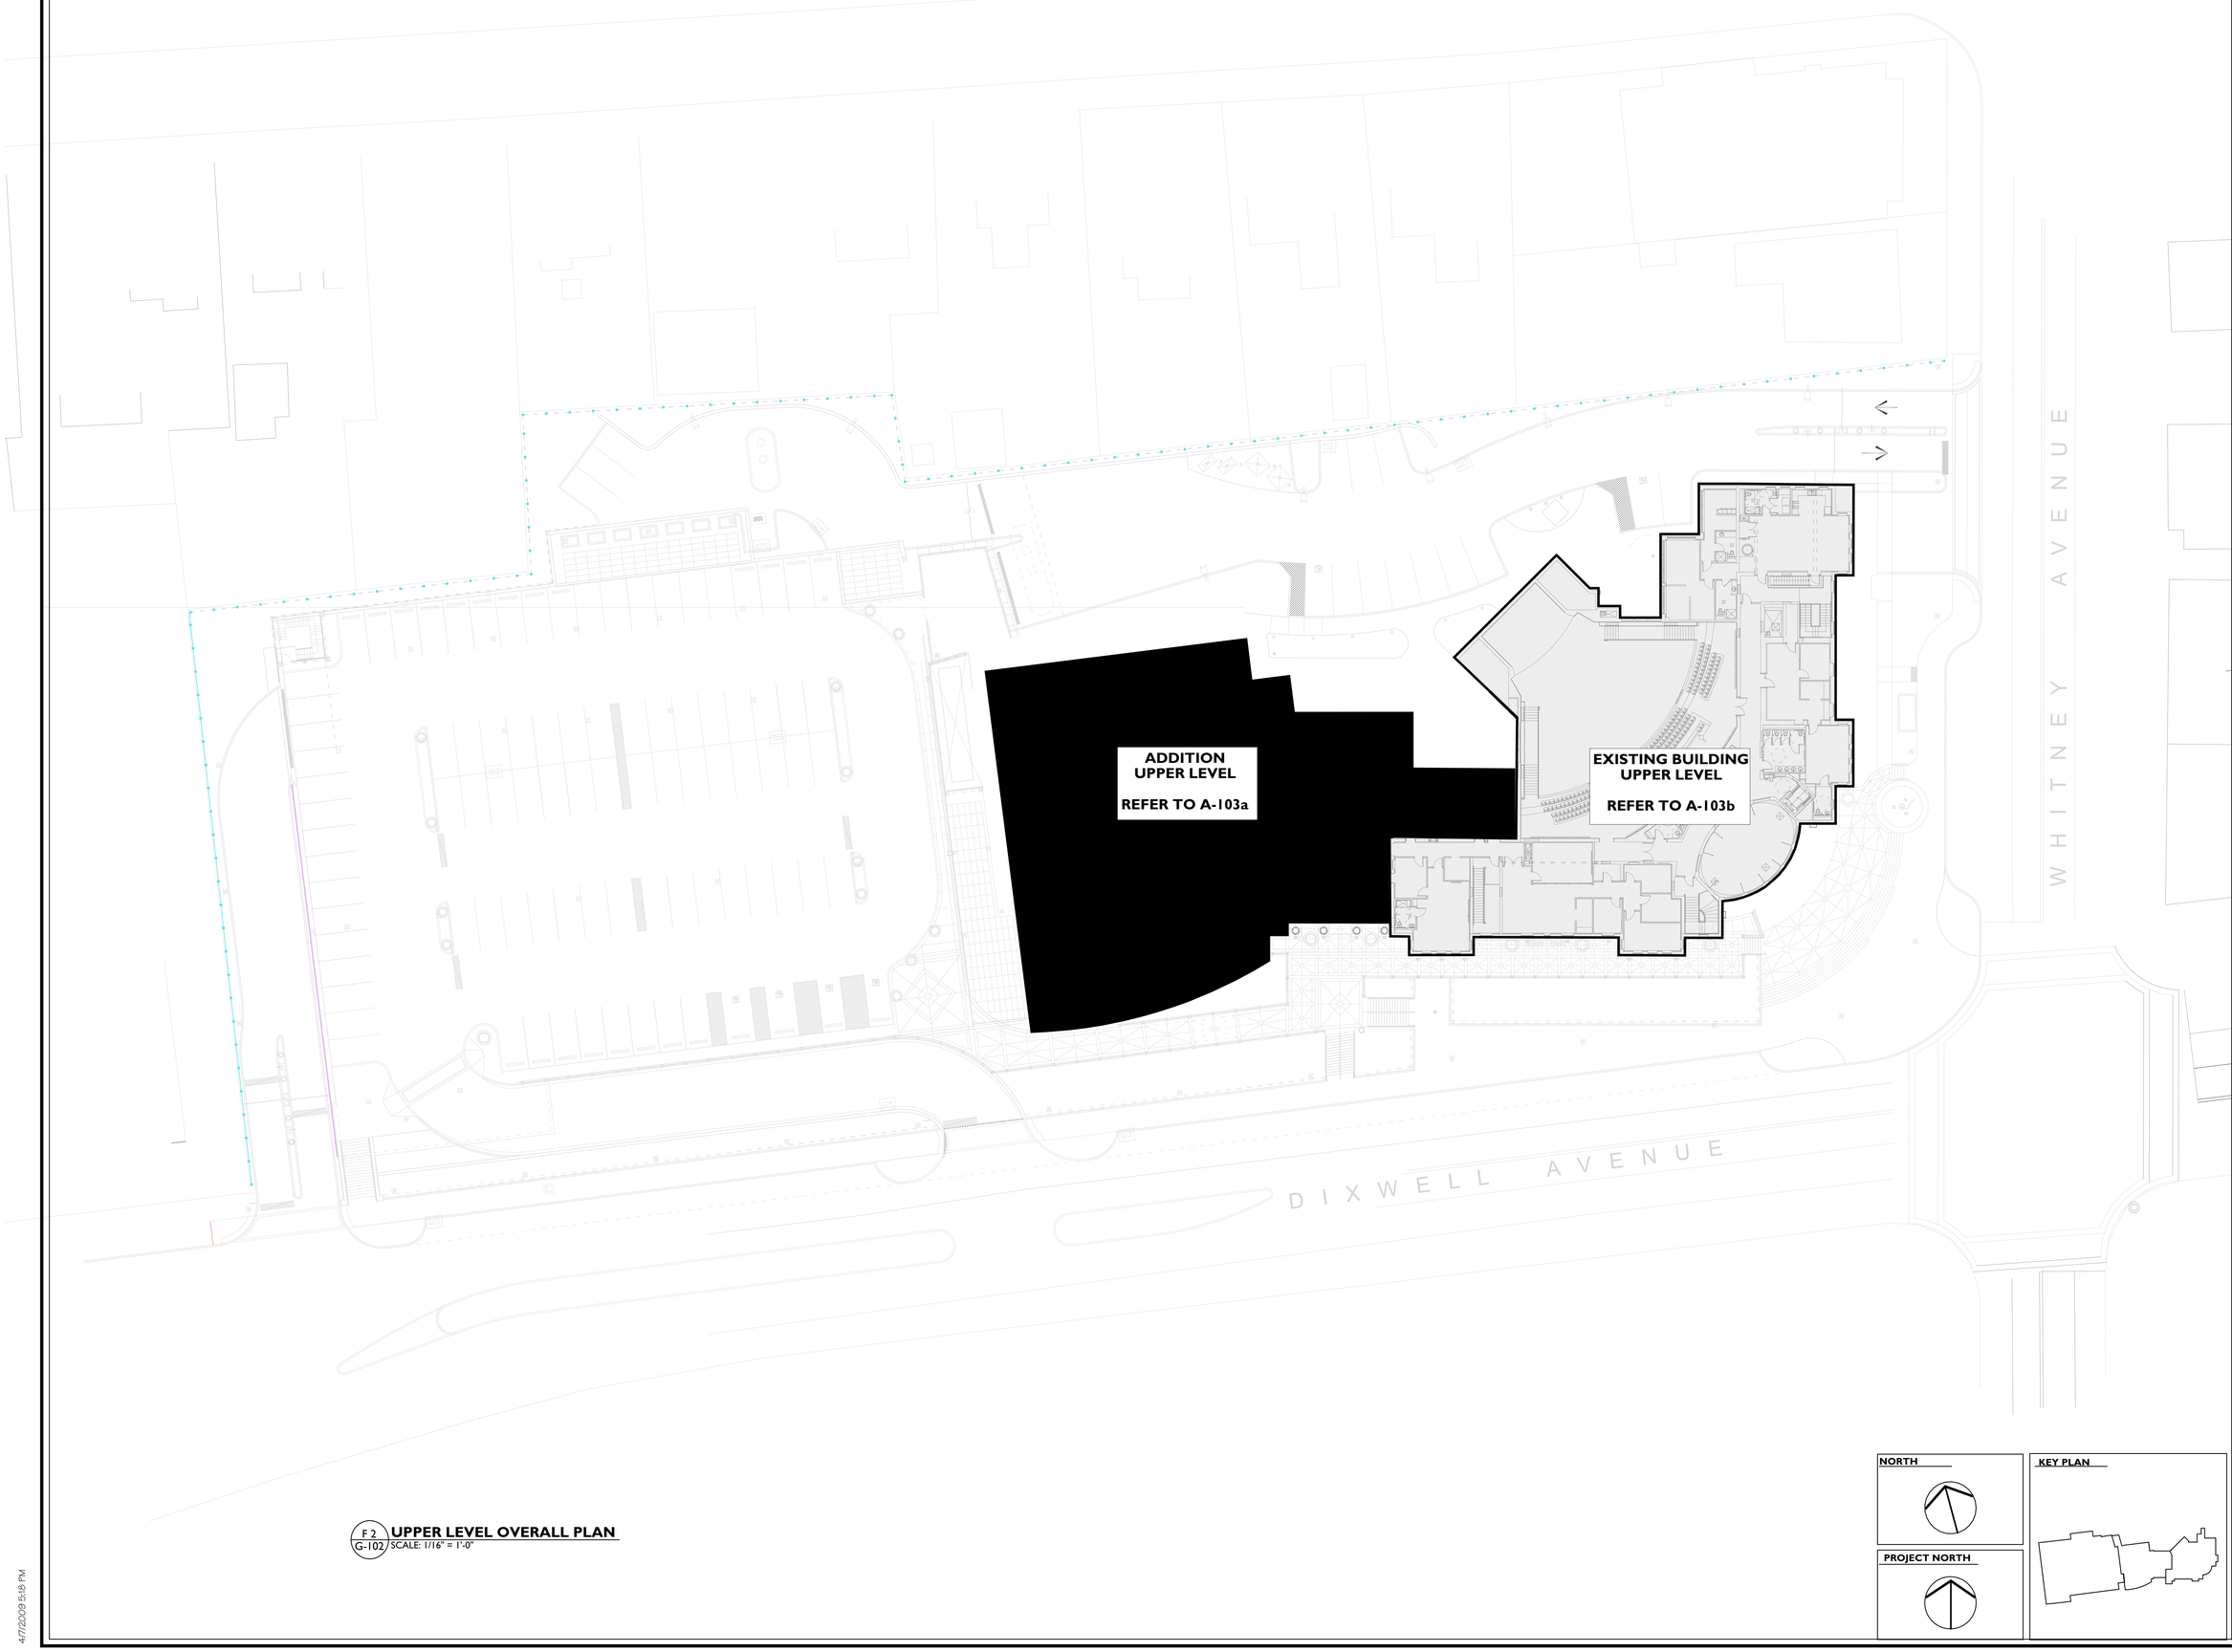

F 2 / G-102 **UPPER LEVEL OVERALL PLAN**
SCALE: 1/16" = 1'-0"

BIANCO | GIOLITTO | WESTON ARCHITECTS LLC
500 PLAZA MIDDLESEX, MIDDLETOWN, CT 06457
www.bgwarchitects.com

ARCHITECTS:
Bianco Giolitto Weston Architects LLC
500 Plaza Middlesex
Middletown, CT 06457
Tel: (860) 344 9332
Fax: (860) 347 4075

Newport Collaborative Architects, Inc.
333 Westminster Street
Providence, RI 02903
Tel: (401) 272-2144
Fax: (401) 272-7622

CONSULTANTS :

Landscape Architect and Civil Engineer
CR3, LLP
571 Hopmeadow Street
Simsbury, CT 06070
Tel: (860) 658-1988
Fax: (860) 658-1217

Structural and Geotechnical Engineers
Gibble Norden Champion Brown
Consulting Engineers, Inc.
130 Elm Street
PO Box 802
Old Saybrook, CT 06475
Tel: (860)388-1224
Fax: (860)388-4613

Mechanical Electrical Plumbing Engineers
Legnos & Cramer
74 Forest Street
Hartford, CT 06105
Tel: (860)246-8875
Fax: (860)525-2544

Security Voice and Data
BVH Intergrated Services
50 Griffin Road
Bloomfield , CT 06002
Tel: (860)286-9171
Fax: (860)242-0236

HAMDEN MEMORIAL TOWN HALL POLICE HEADQUARTERS

HAMDEN, CONNECTICUT

REVISIONS :

NORTH

PROJECT NORTH

KEY PLAN

UPPER LEVEL OVERALL PLAN

DATE : 9/03/08
BGW JOB NO.: 07200
DRAWING NO.
G-103

© 2009 BIANCO GIOLITTO WESTON

4/7/2009 5:18 PM