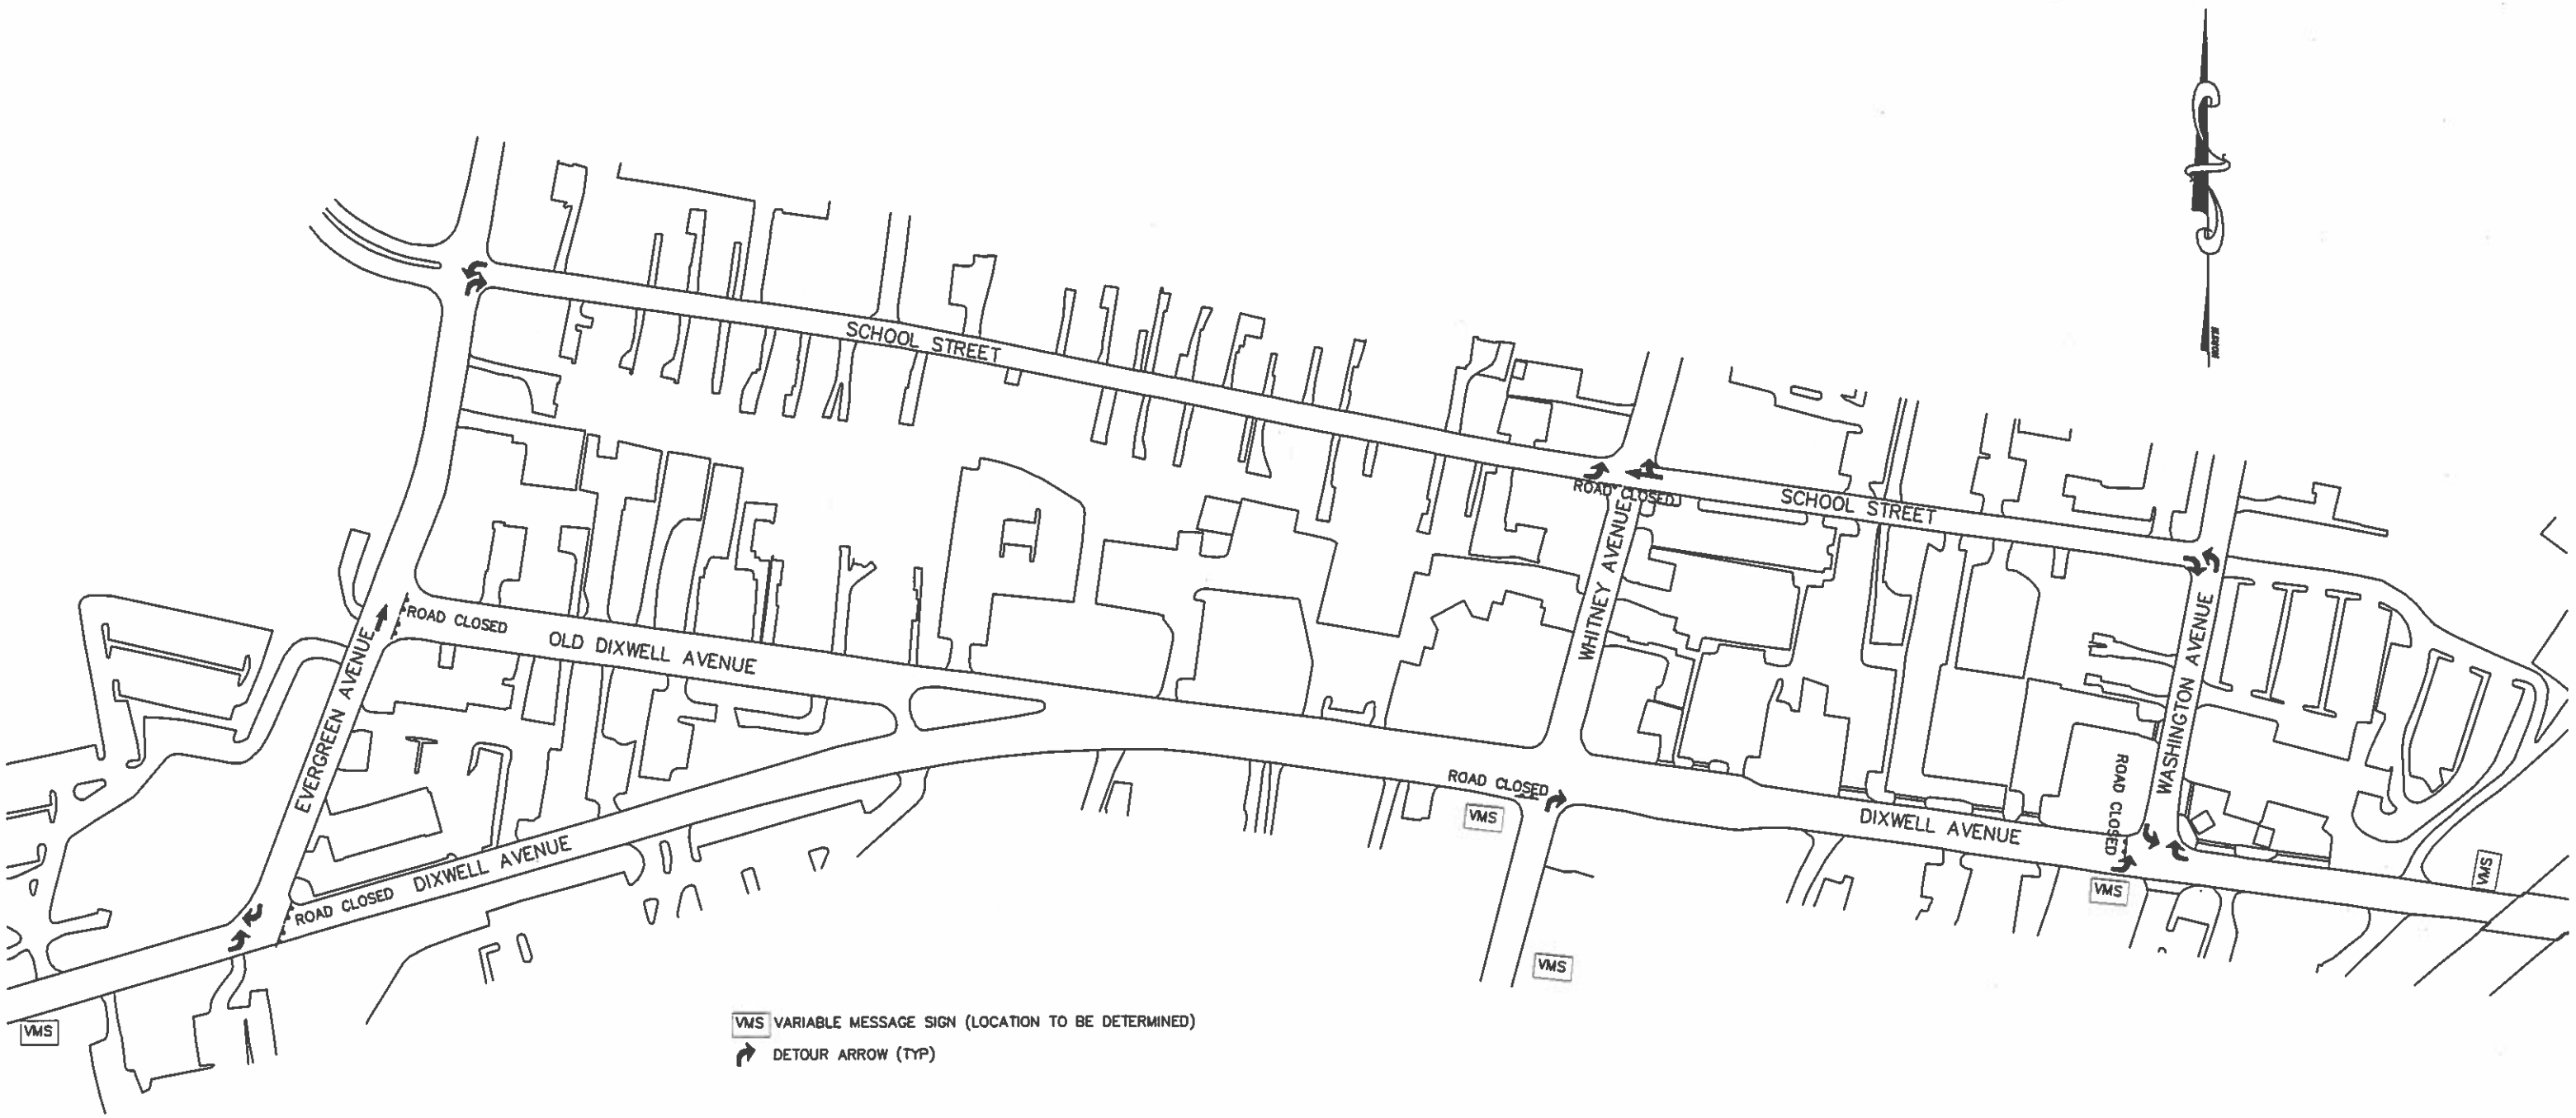

DRAWN BY: E. FULLER	CHKD BY:	REV	TITLE:
DATE: 5/13/2014	DATE:		TEMPORARY DETOUR PLAN HAMDEN, CONNECTICUT
SCALE: 1"=200'	JOB # 14033		
PROJ. DIXWELL AVE/WHITNEY AVE PAVING		DWG NO. 14033	

TOWN OF HAMDEN
ENGINEERING DEPARTMENT
2750 DIXWELL AVE
HAMDEN, CONNECTICUT 06518
(203) 287-7040 FAX (203) 287-7045