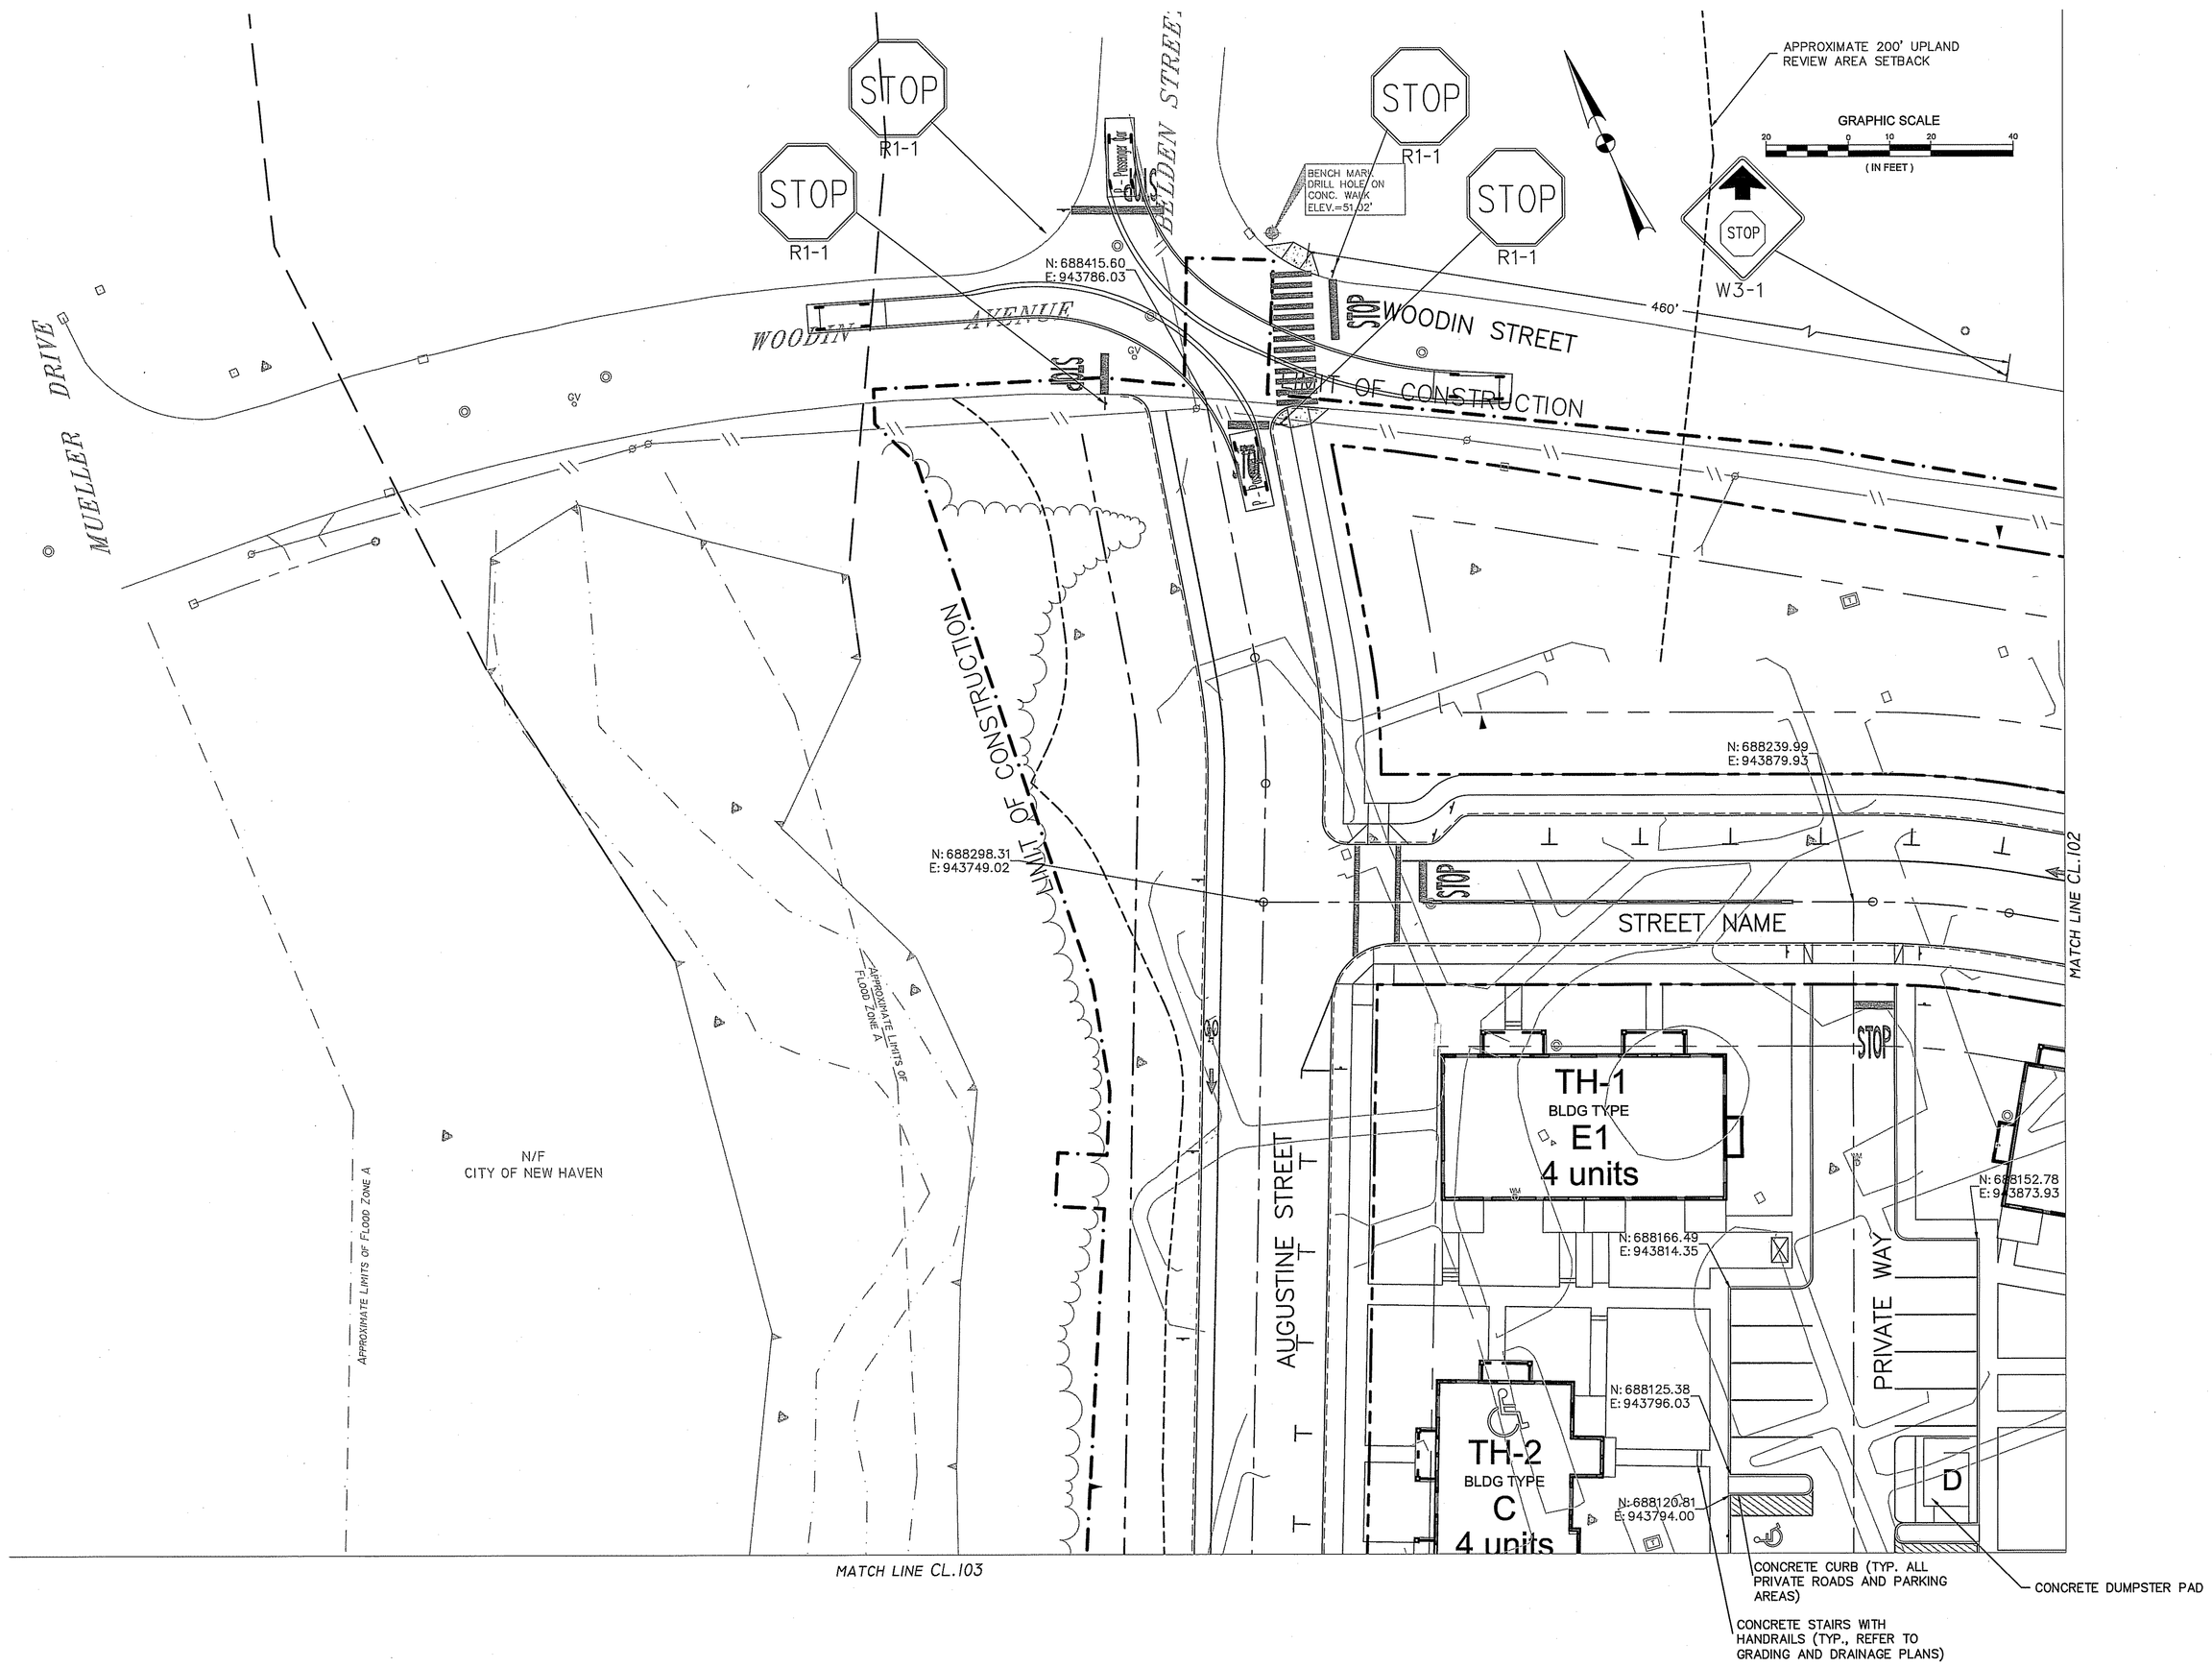

RIBICOFF COTTAGES
NEW HAVEN, CT

GLENDOWER
RIBICOFF, LLC

E-ICON ARCHITECTURE
101 SUMMER ST BOSTON MA 02110

CONSULTANT

dtc
DIVERSIFIED TECHNOLOGY CONSULTANTS
2321 WHITNEY AVENUE, SUITE 301, HAMDEN CT 06518
203 239 4200 203 234 7376 FAX

STAMP

MARK	DATE	DESCRIPTION

PROJECT NO.: 21212
DRAWN BY: CS
CHECKED BY: JAB

SHEET TITLE

LEFT TURN MOVEMENT

CT.101

RECEIVED
AUG 0 6 2014
TOWN OF HAMDEN
ENGINEERING DEPARTMENT