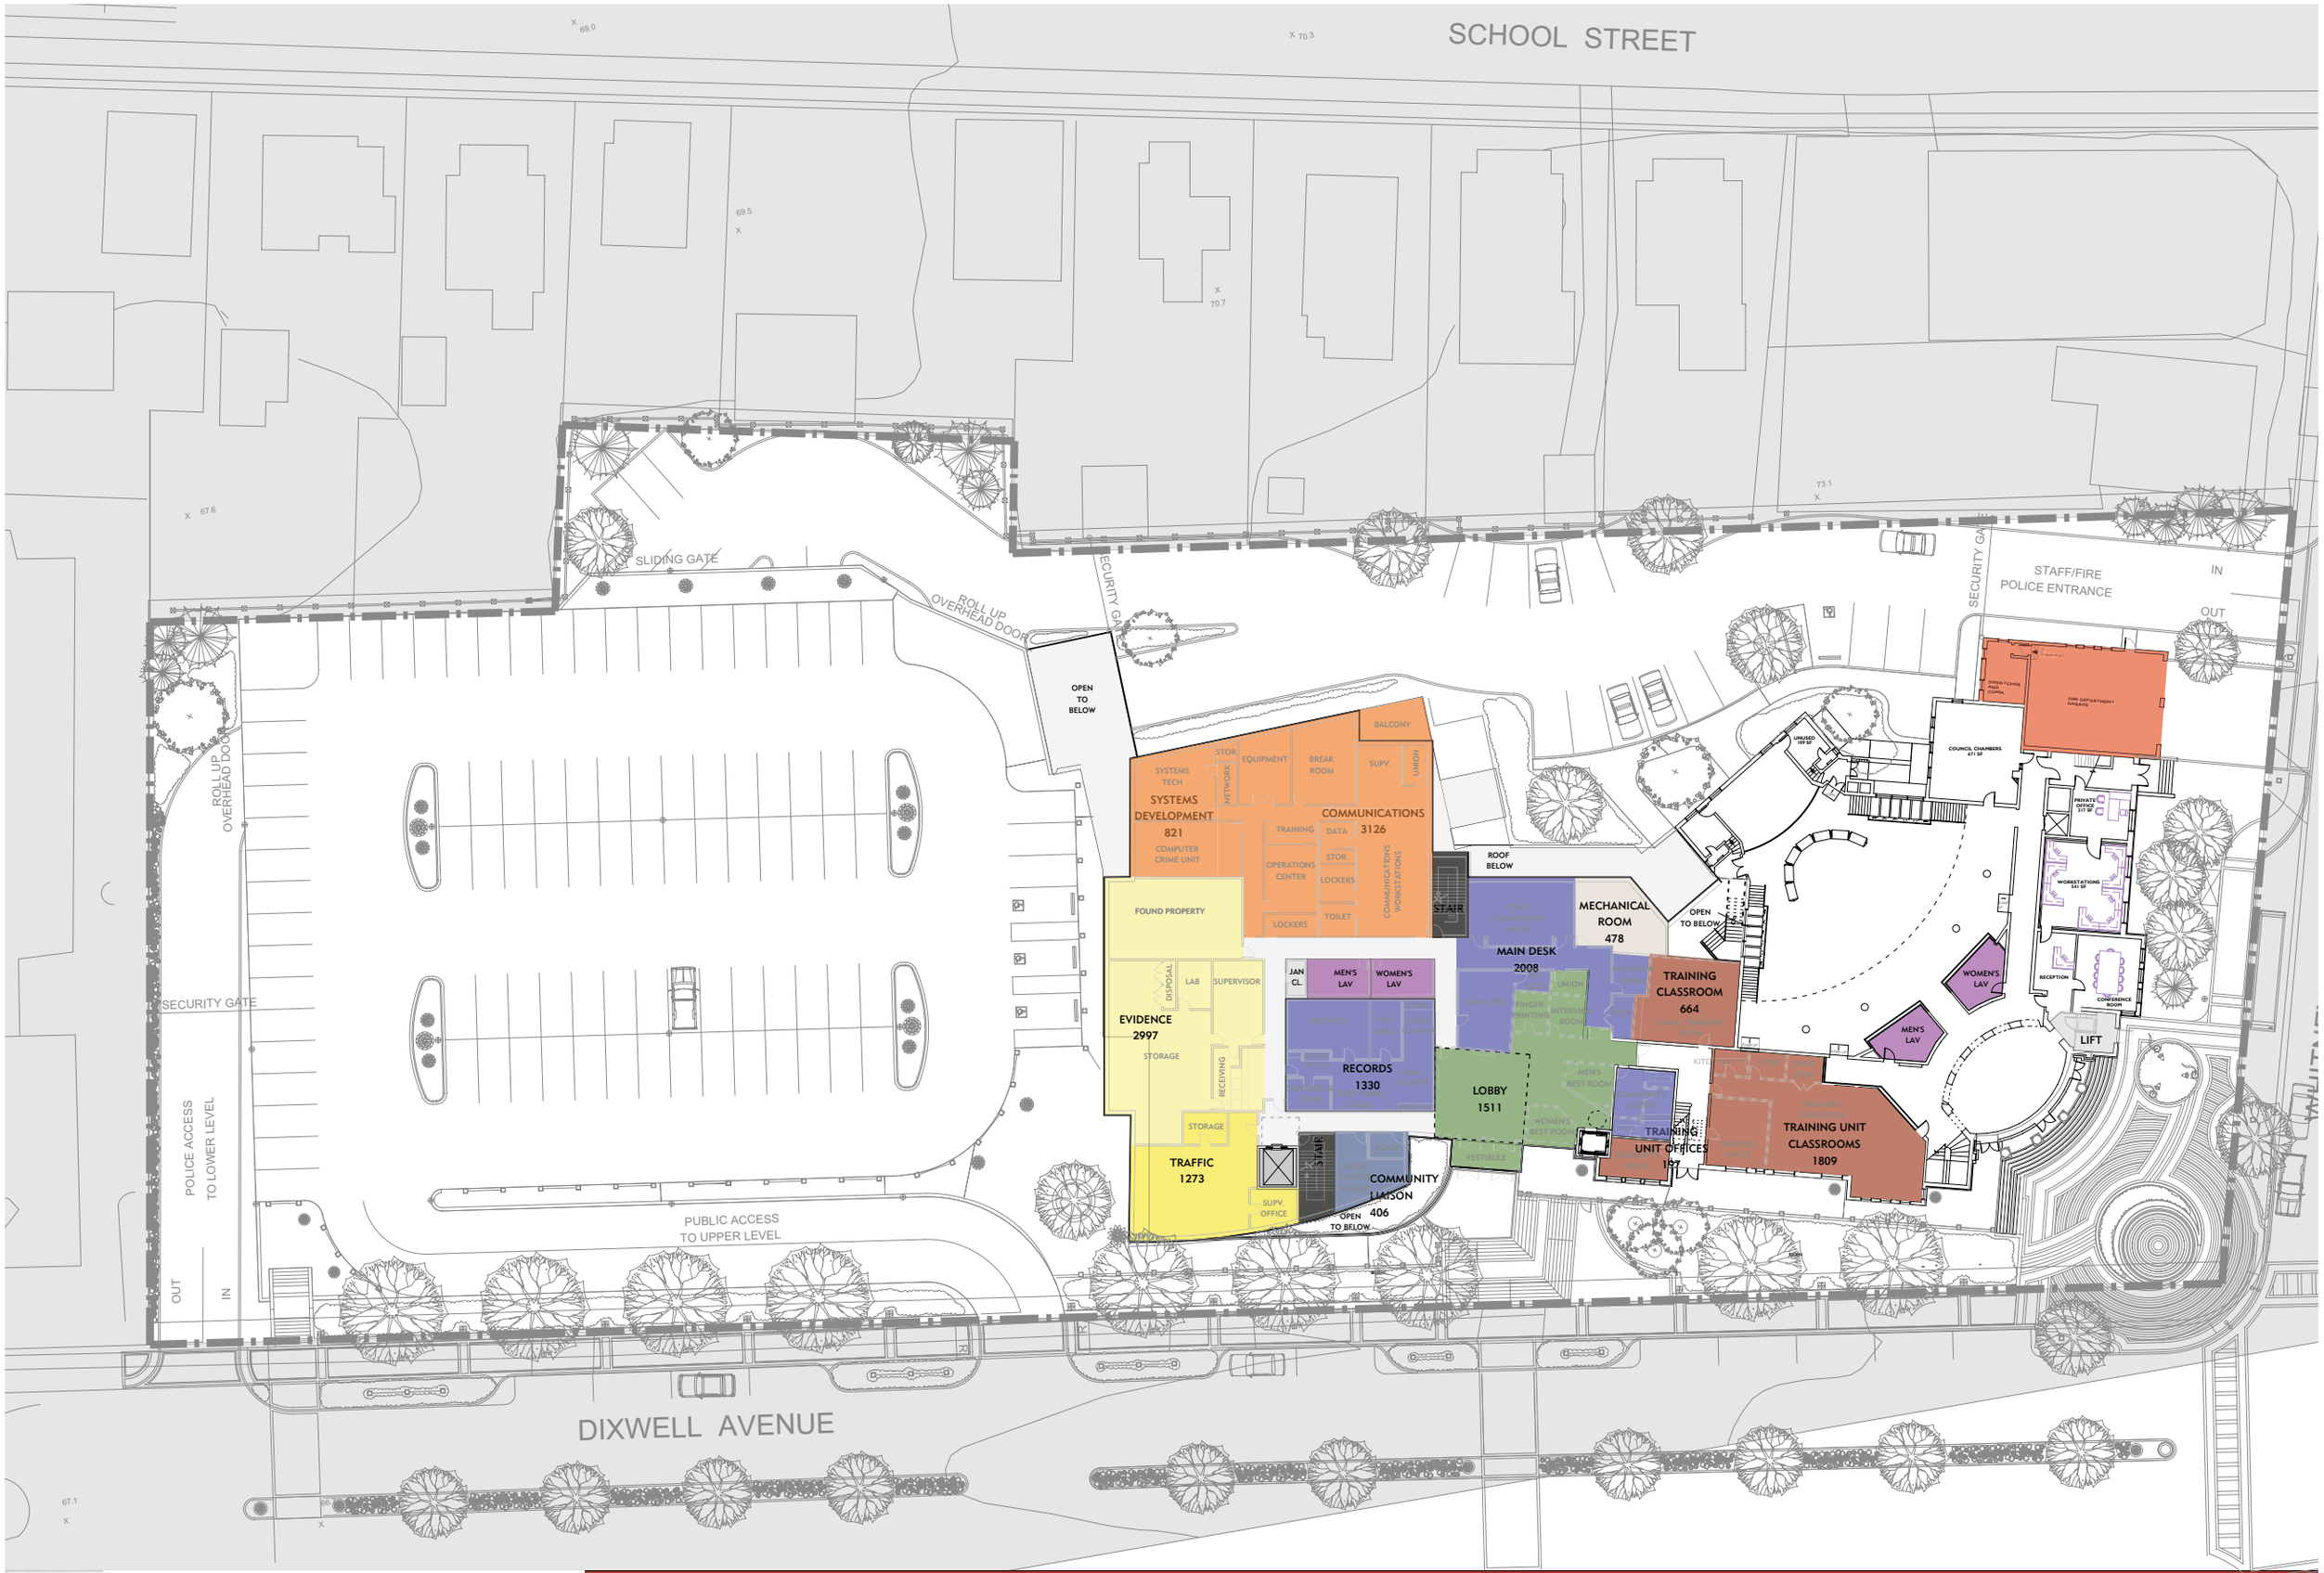

NEWPORT COLLABORATIVE ARCHITECTS
CR3 LANDSCAPE ARCHITECTS
GIBBLE NORDEN CHAMPION BROWN CONSULTING ENGINEERS
LEGNOS & CRAMER ENGINEERS

BIANCO | GIOLITTO | WESTON ARCHITECTS LLC

HAMDEN MEMORIAL TOWN HALL | NEW POLICE HEADQUARTERS

FLOOR PLANS MAIN LEVEL