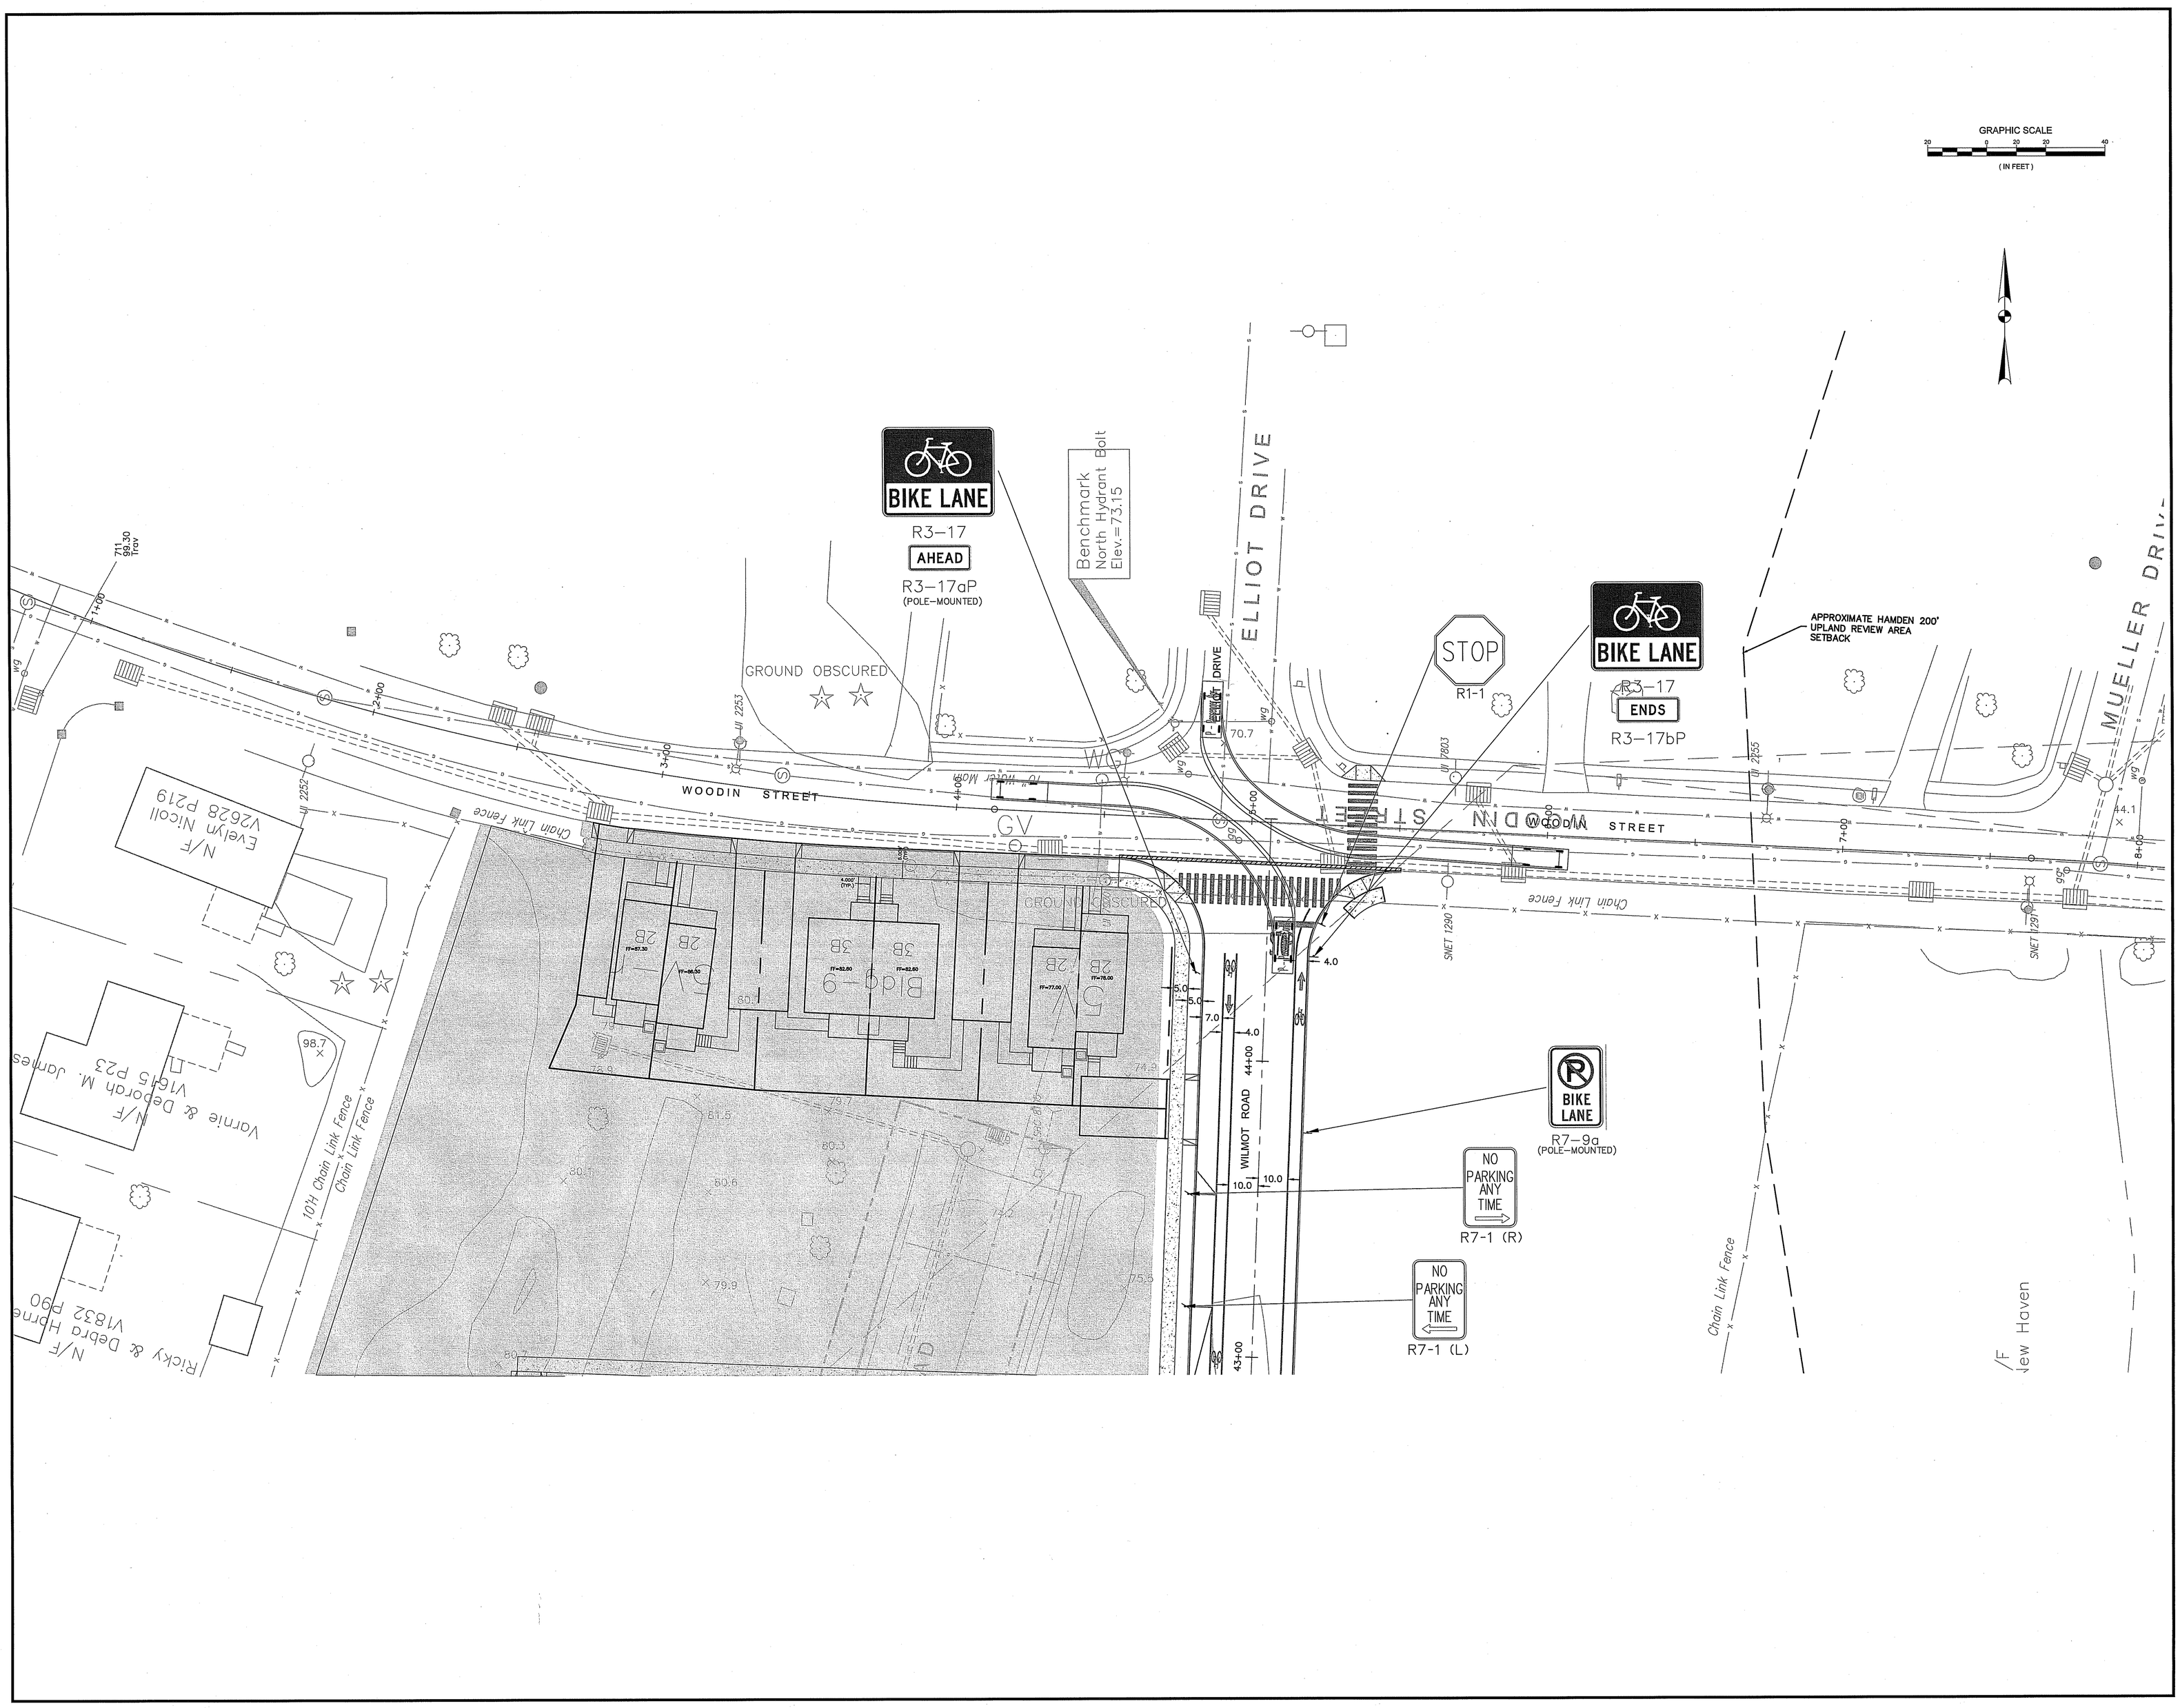

MDC

THE MICHAELS DEVELOPMENT CO.

3 E. STOW ROAD, SUITE 100
P.O. BOX 994
MARLTON, N.J. 08053
ph: (856) 596-3008
fax: (856) 797-8956

www.michaelsdevelopmentcompany.com

KENNETH BOROSON ARCHITECTS

315 Peck Street • New Haven, CT
p. 203.624.0662 • f. 203.562.3732
WWW.KBARCH.COM

TORTI GALLAS & PARTNERS, INC.
1300 Spring Street, 4th Floor
Silver Spring, Maryland 20910
ph: 301.588.4800 | fax: 301.650.2255
www.tortigallas.com

dtc
DIVERSIFIED TECHNOLOGY CONSULTANTS
3325 WHITNEY AVENUE
HAMDEN CT 06518
203 230-4200 203 230 7235 FAX

PERRONE & ZAJDA ENGINEERS LLC
SOUTHWEST EXECUTIVE PARK, UNIT #511
15 OLD SPRINGS ROAD ROCKY HILL, CT. 06067
PHONE: (860) 513-1155 FAX (860) 436-3392

PROFESSIONAL SEAL

RECEIVED
AUG 06 2014
TOWN OF HAMDEN
ENGINEERING DEPARTMENT

NO.	DATE	REVISION

ISSUE/REVISION

PROJECT NAME
MDC WOODIN STREET HOUSING

BUILDING NAME & ADDRESS
MDC WOODIN STREET HOUSING
NEW HAVEN, CT 06515

PROJECT NUMBER
2013.017

DRAWING TITLE
WOODIN ST HOUSING
LAOUT AND SIGNAGE PLAN

SCALE	DRAWN BY
1"=20	CS
CAD FILENAME	DATE
	MAY 2014

DRAWING NUMBER
CT-01