NOTES:
1. ISD REQUIRED 445 FEET
2. ISD BASED ON 85TH PERCENTILE SPEED OF 40 MPH (POSTED SPEED 25 MPH)
3. CONTRACTOR RESPONSIBLE FOR CLEARING VEGETATION IN SIGHT LINE PATH

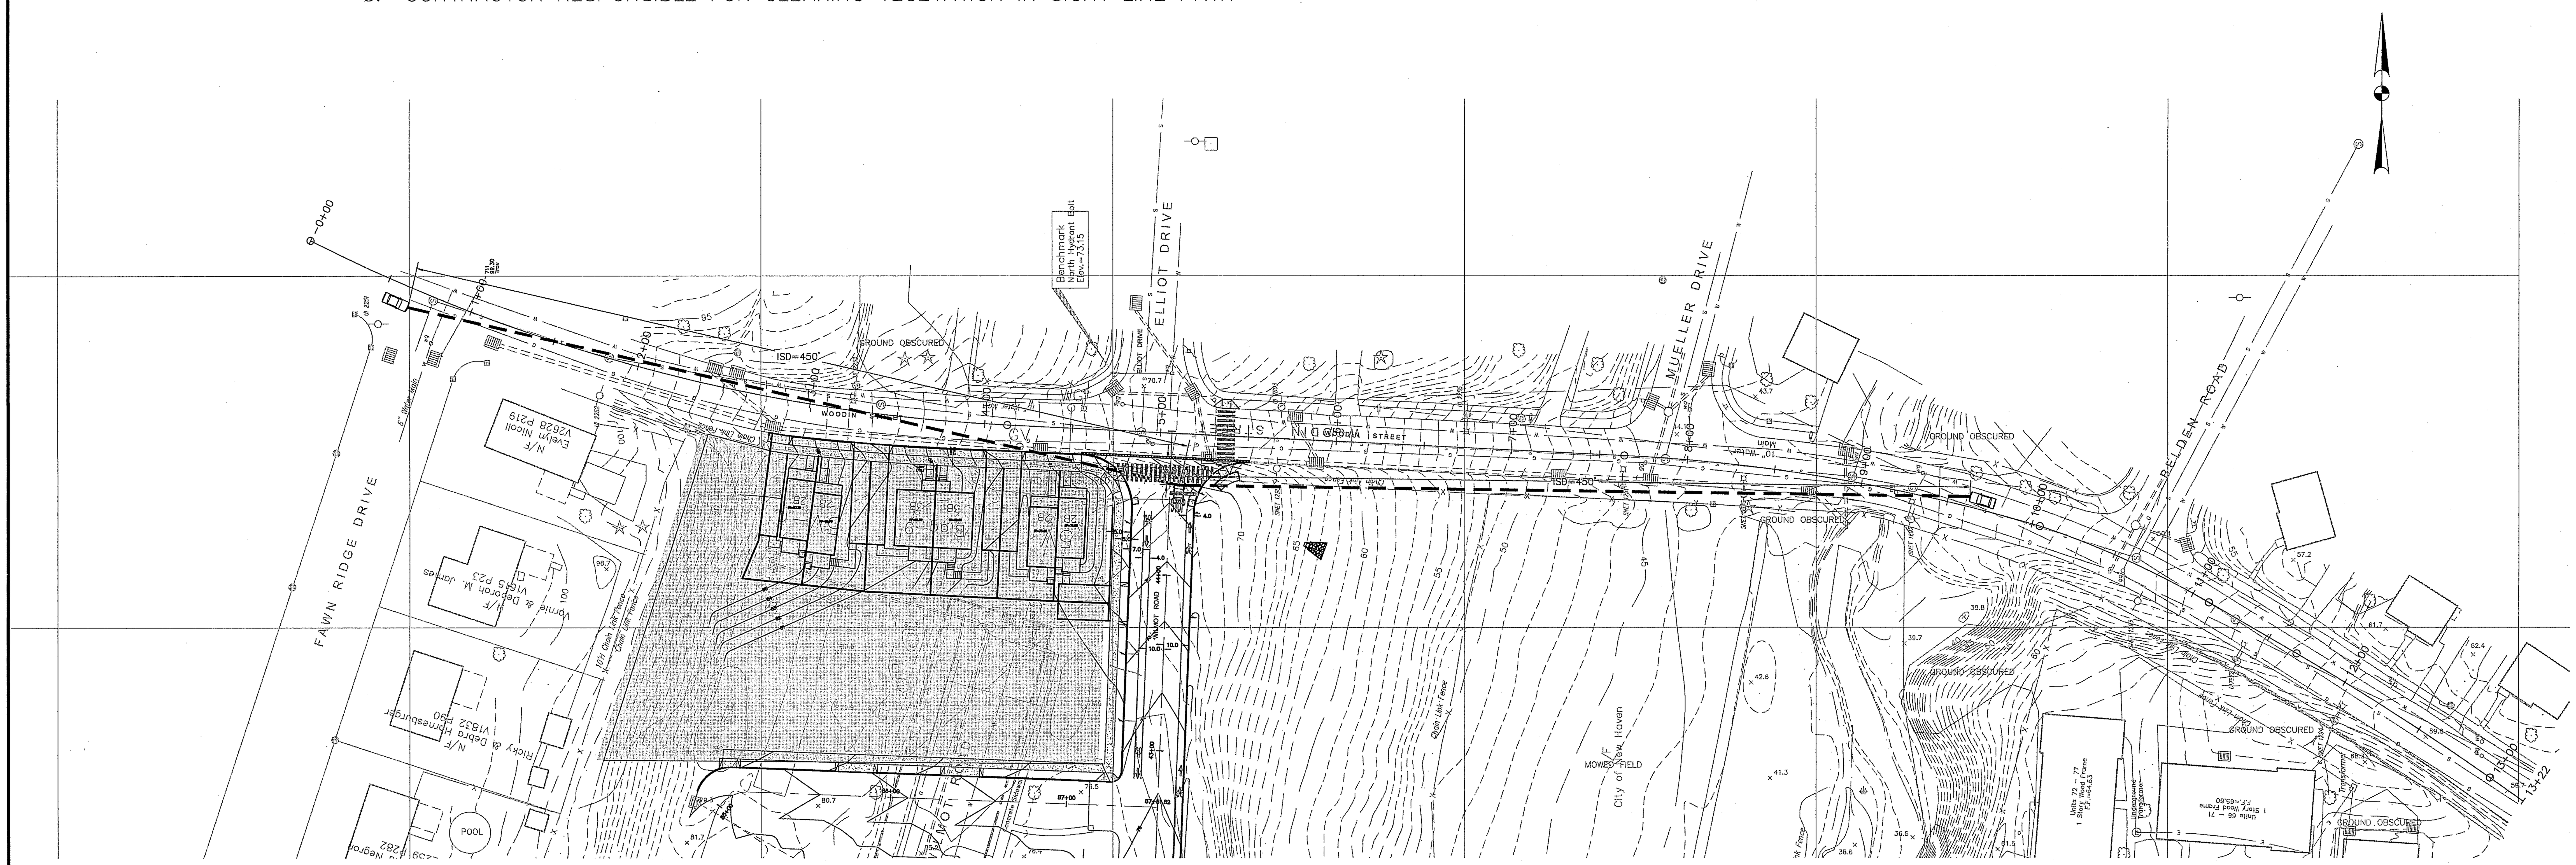

WOODIN STREET PROFILE

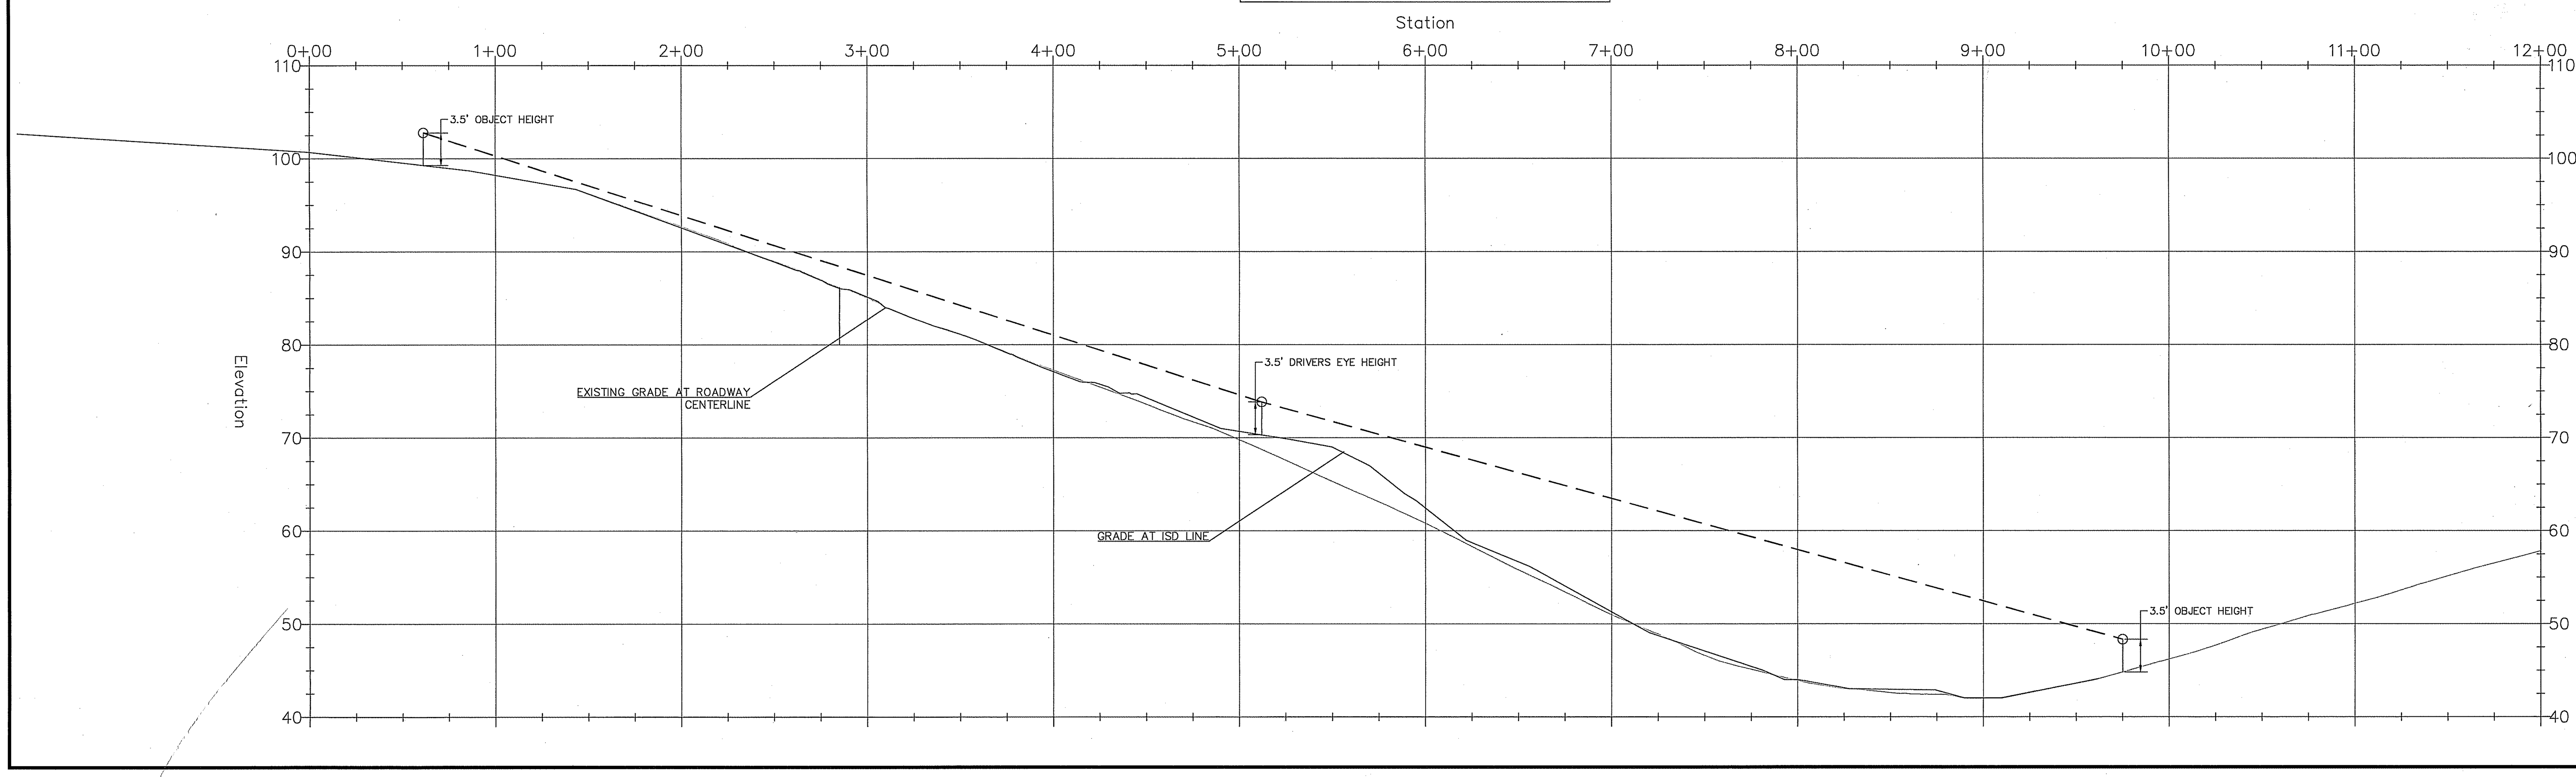

MDC
THE MICHAELS DEVELOPMENT CO.
3 E. STOW ROAD, SUITE 100
P.O. BOX 994
MARLTON, N.J. 08053
ph: (856) 596-3008
fax: (856) 797-8956
www.michaelsdevelopmentcompany.com

KENNETH BOROSON ARCHITECTS
315 Peck Street • New Haven, CT
p. 203.624.0662 • f. 203.562.1732
WWW.KBARCH.COM

TORTI GALLAS & PARTNERS, INC.
1300 Spring Street, 4th Floor
Silver Spring, Maryland 20910
ph: 301.588.4800 | fax: 301.650.2255
www.tortigallas.com

dtc
DIVERSIFIED TECHNOLOGY CONSULTANTS
2321 WHITNEY AVENUE
HAMDEN CT 06518
203 239 4200 203 234 7376 FAX

PERRONE & ZAJDA ENGINEERS LLC

PROFESSIONAL SEAL

RECEIVED
AUG 0 6 2014
TOWN OF HAMDEN
ENGINEERING DEPARTMENT

NO.	DATE	REVISION

ISSUE/REVISION

PROJECT NAME
MDC WOODIN STREET HOUSING

BUILDING NAME & ADDRESS
MDC WOODIN STREET HOUSING
NEW HAVEN, CT 06515

PROJECT NUMBER
2013.017

DRAWING TITLE
PROPOSED SITE DISTANCE

SCALE: 1"=40' H 1"=4'V
DRAWN BY: CS
CAD FILENAME
DATE: AUGUST 2014

DRAWING NUMBER
ISD.01